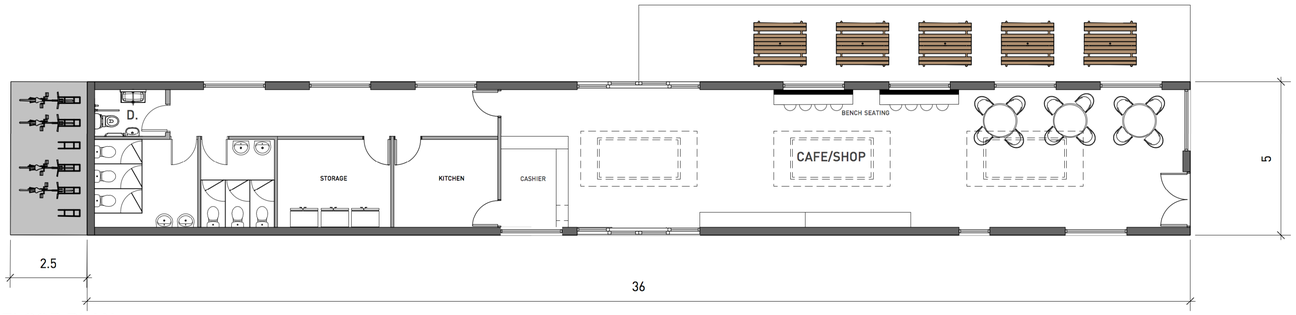

GROUND FLOOR PLAN

FRONT ELEVATION

REAR ELEVATION

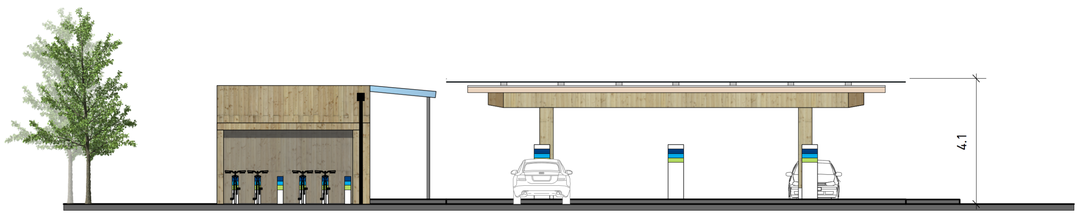

SIDE ELEVATION

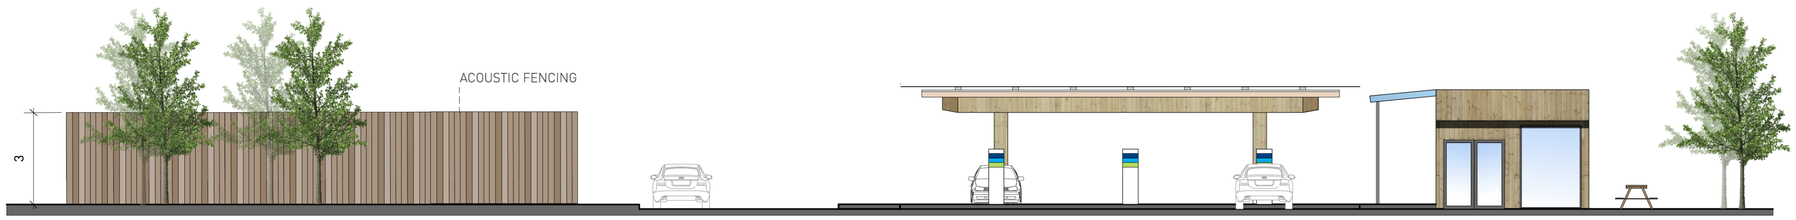

SIDE ELEVATION

CANOPY DETAILS 1:200

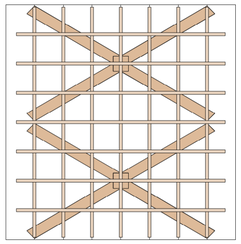

TIMBER STRUCTURE

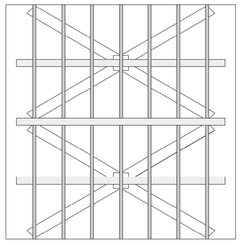

METAL FRAME

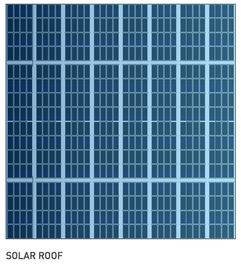

SOLAR ROOF

Copyright Pegasus Planning Group Ltd. Crown copyright. All rights reserved. Ordnance Survey Copyright Licence number 100042093. Promap Licence number 100020449. EmapSite Licence number 0100031673 Standard OS licence rights conditions apply. Pegasus accepts no liability for any use of this document other than for its original purpose, or by the original client, or following Pegasus' express agreement to such use. T:01285 641717 www.pegasusgroup.co.uk

N W E S

0 5 10m

HALSTEAD ROAD, KIRBY-LE SOKEN - **INDICATIVE ECO-HUB FLOORPLANS & ELEVATIONS**

Pegasus Design

PLANNING | DESIGN | ENVIRONMENT | ECONOMICS | WWW.PEGASUSGROUP.CO.UK | TEAM/DRAWN BY HW | APPROVED BY P.M: RP | DATE: 16/12/21 | SCALE: 1:100 & 1:200 @ A1 | DRWG: **P21-1814**_11 SHEET NO: __ REV: D | CLIENT: **REG POWER** |